CITY OF SCHERTZ

STORM WATER MANAGEMENT PLAN

STORM SEWER MAP QUADRANT 2

N
W E
S

0 1000' 2000'
SCALE: 1" = 1000'

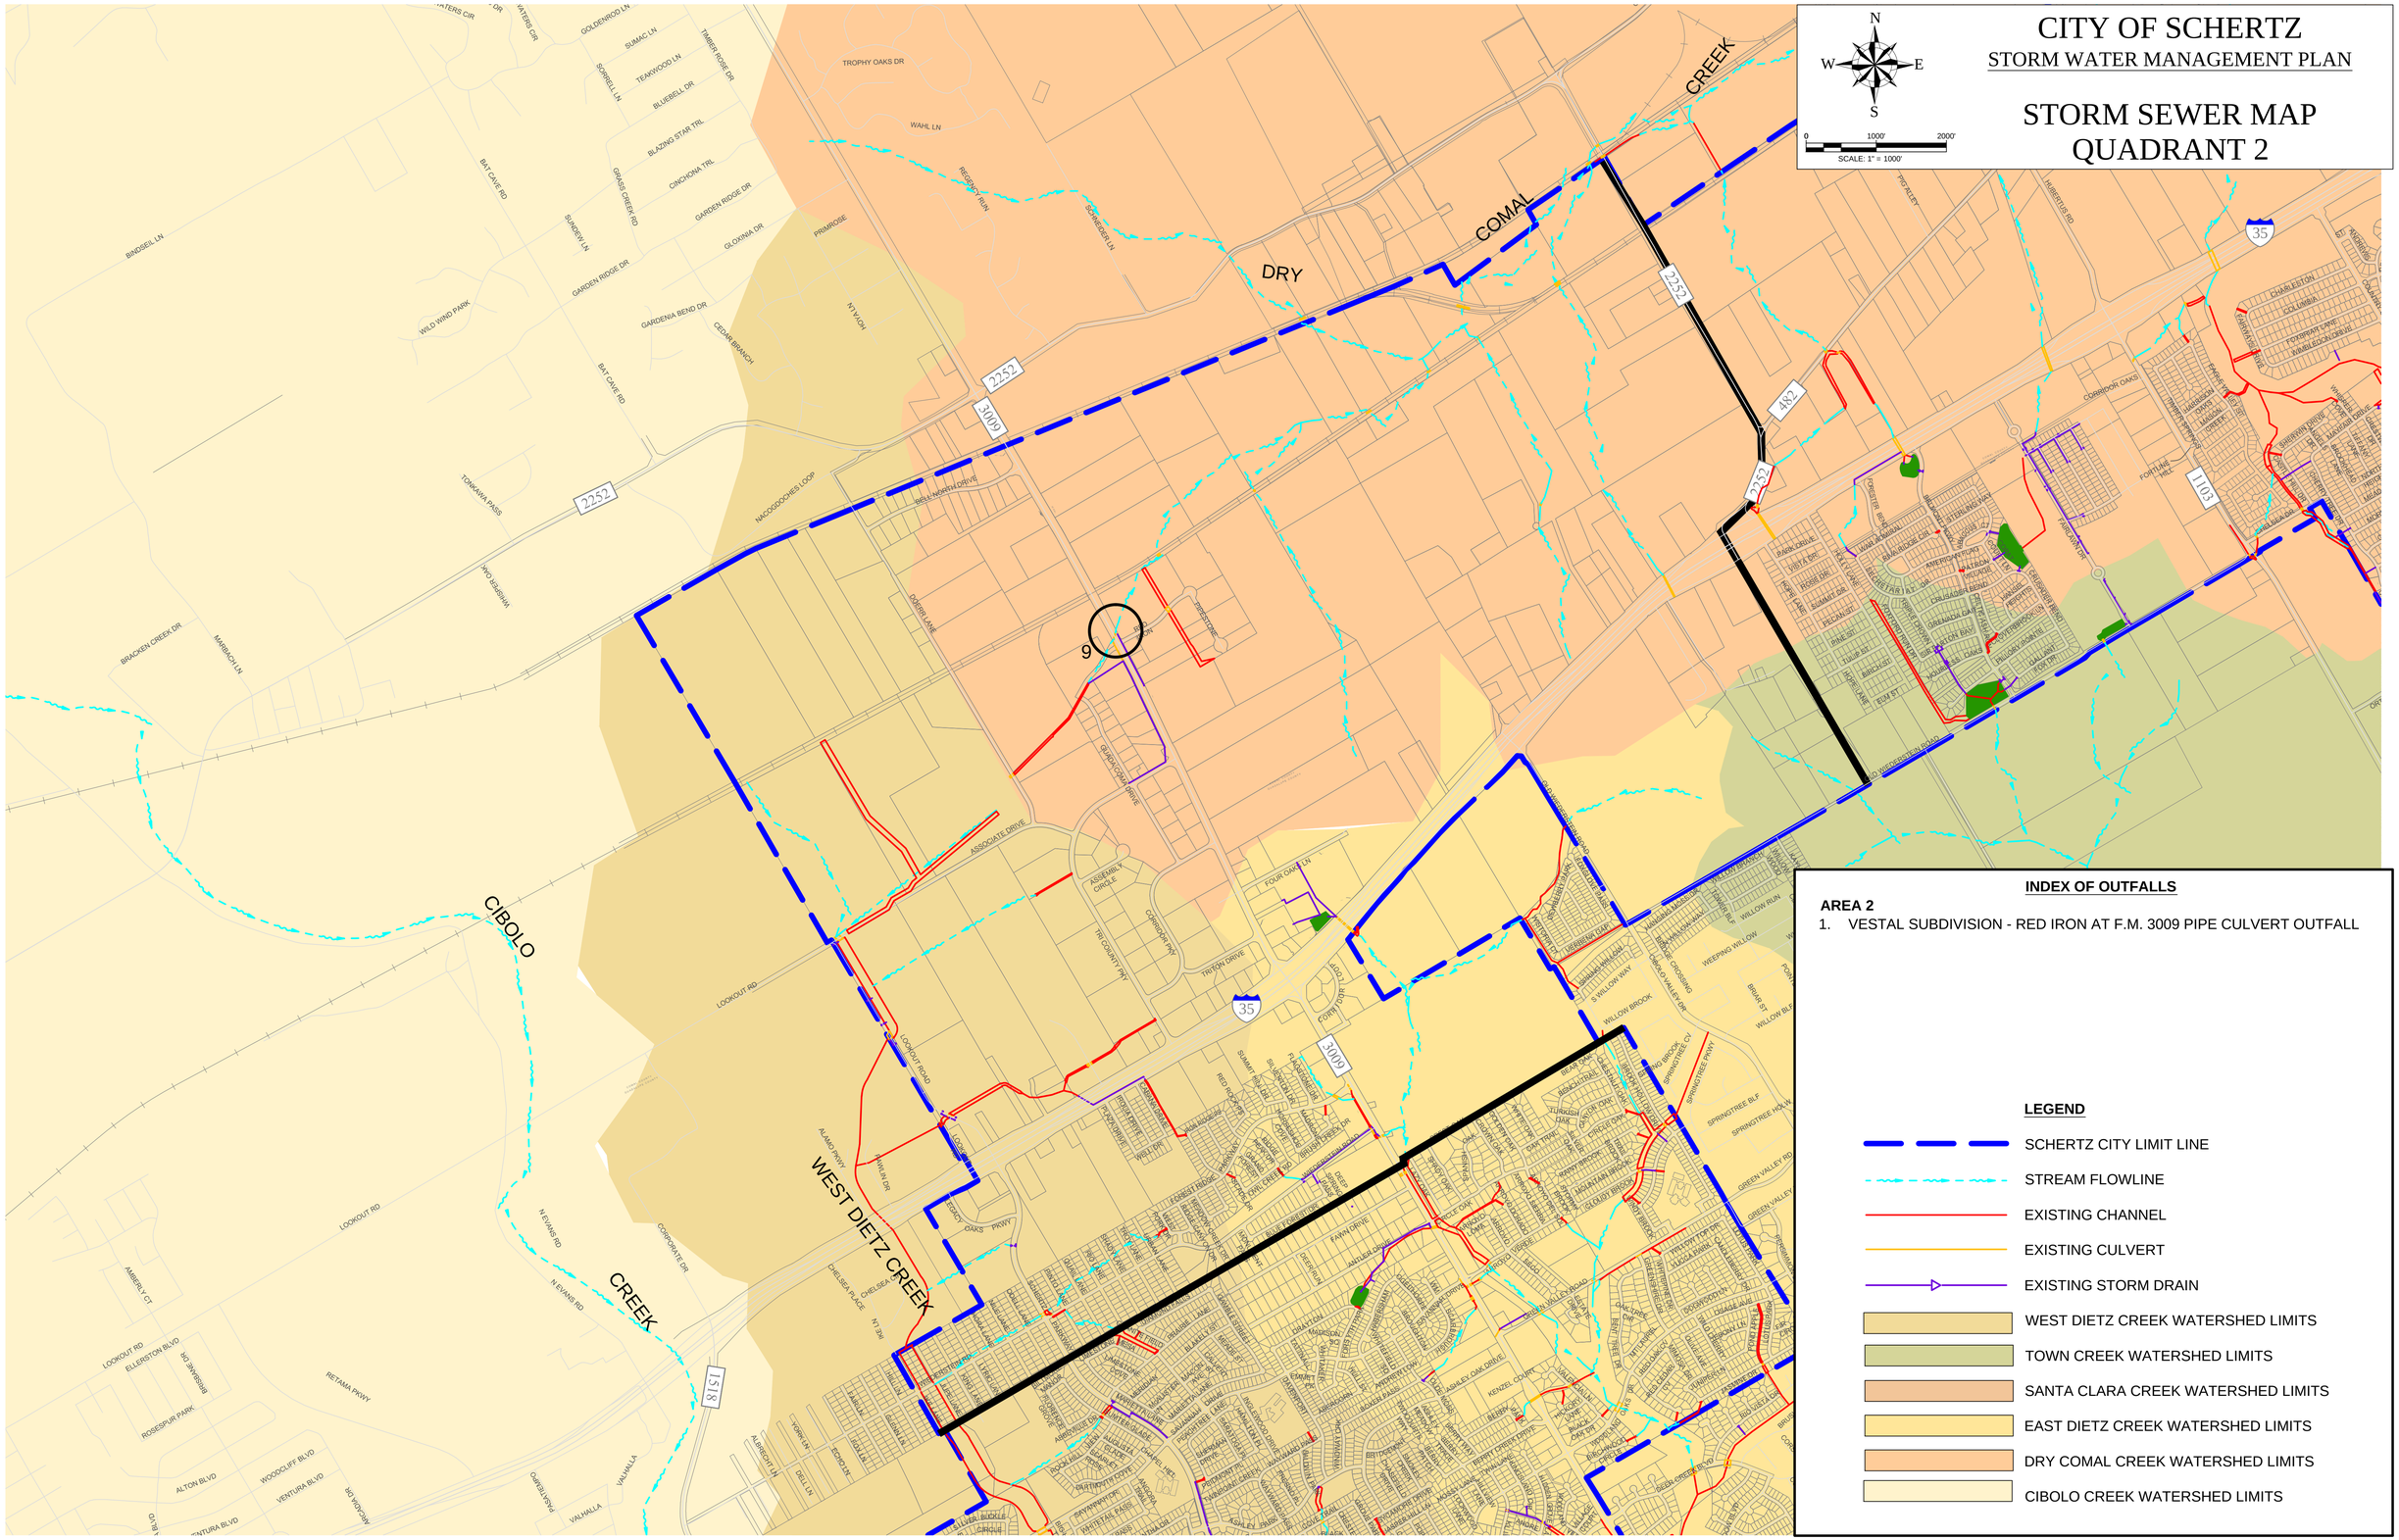

INDEX OF OUTFALLS

AREA 2

1. VESTAL SUBDIVISION - RED IRON AT F.M. 3009 PIPE CULVERT OUTFALL

LEGEND

- SCHERTZ CITY LIMIT LINE
- STREAM FLOWLINE
- EXISTING CHANNEL
- EXISTING CULVERT
- EXISTING STORM DRAIN
- WEST DIETZ CREEK WATERSHED LIMITS
- TOWN CREEK WATERSHED LIMITS
- SANTA CLARA CREEK WATERSHED LIMITS
- EAST DIETZ CREEK WATERSHED LIMITS
- DRY COMAL CREEK WATERSHED LIMITS
- CIBOLO CREEK WATERSHED LIMITS

FORD ENGINEERING, INC.